DO NOT SCALE: CONTRACTOR TO CHECK ALL DIMENSIONS AND REPORT ANY ERRORS OR OMISSIONS

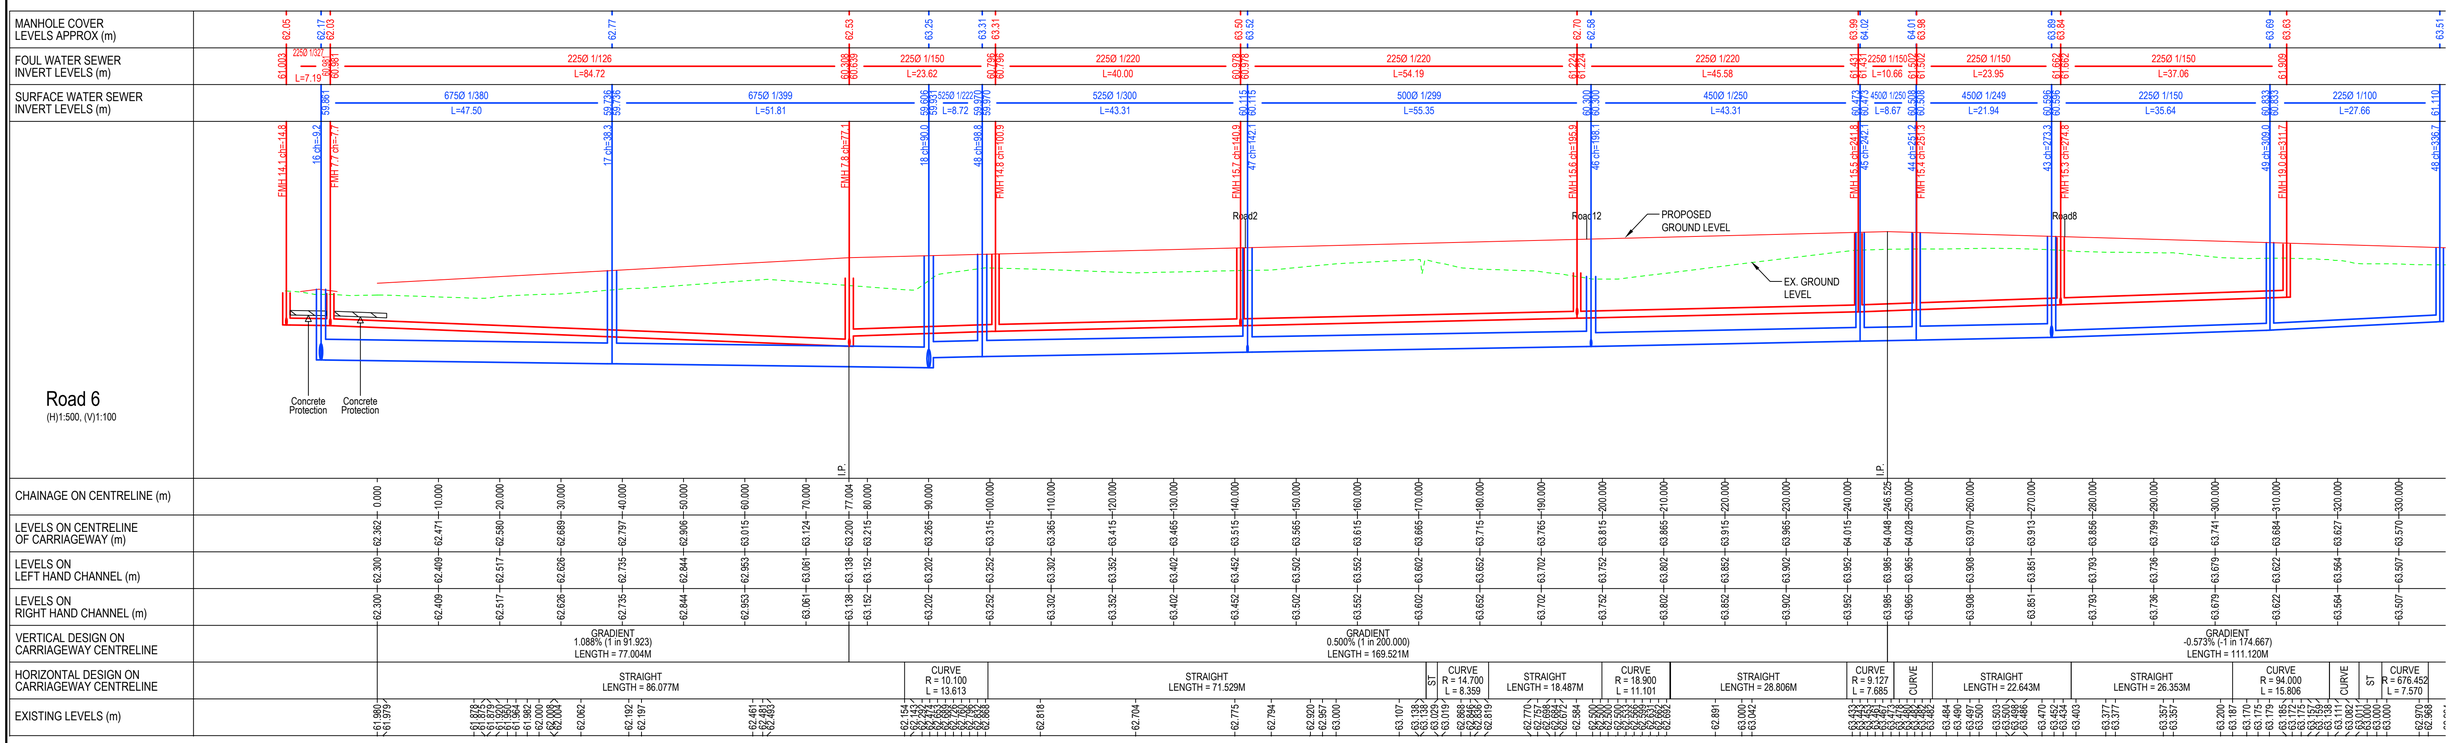

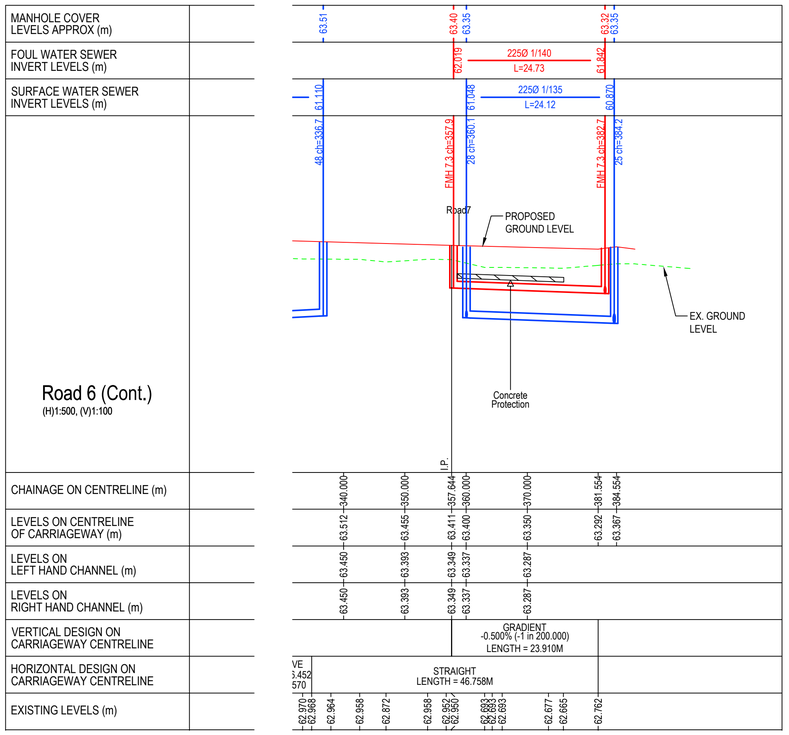

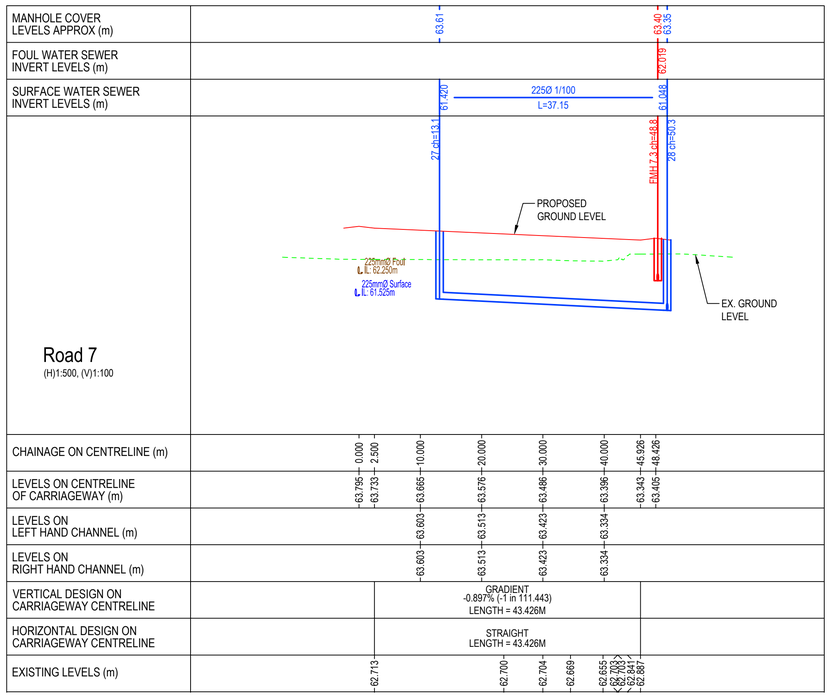

KEY PLAN
Scale NTS

PLANNING ISSUE

Rev.	Note	Date	Drawn	Check
S2.P01	ISSUED FOR PLANNING	11.12.2018	KD	AL

DONNACHADH O'BRIEN & ASSOCIATES CONSULTING ENGINEERS
UNIT 5C ELM HOUSE MILLENNIUM PARK NAAS CO. KILDARE
PHONE +353 45 984 042
INFO@DOBRIEN-ENGINEERS.IE
WWW.DOBRIEN-ENGINEERS.IE

Client: O'FLYNN CONSTRUCTION CO. UNLIMITED COMPANY

Project: OLDTOWN ROAD, CELBRIDGE

Drawing Title: PROPOSED ROAD LONG SECS WITH SW & FOUL DRAINAGE SH3

Drawn By:	Checked By:	Approved By:	Date:	Scale:	Sheet Size:
KD	AL	DOB	NOV' 18	(H)1:500, (V)1:100	A1

Project Number:	Drawing Number:	Status Code:	Rev Number:
DOBA1704	OLDCEL-DOB- 00-SI- DR-C-0152	S2	P01